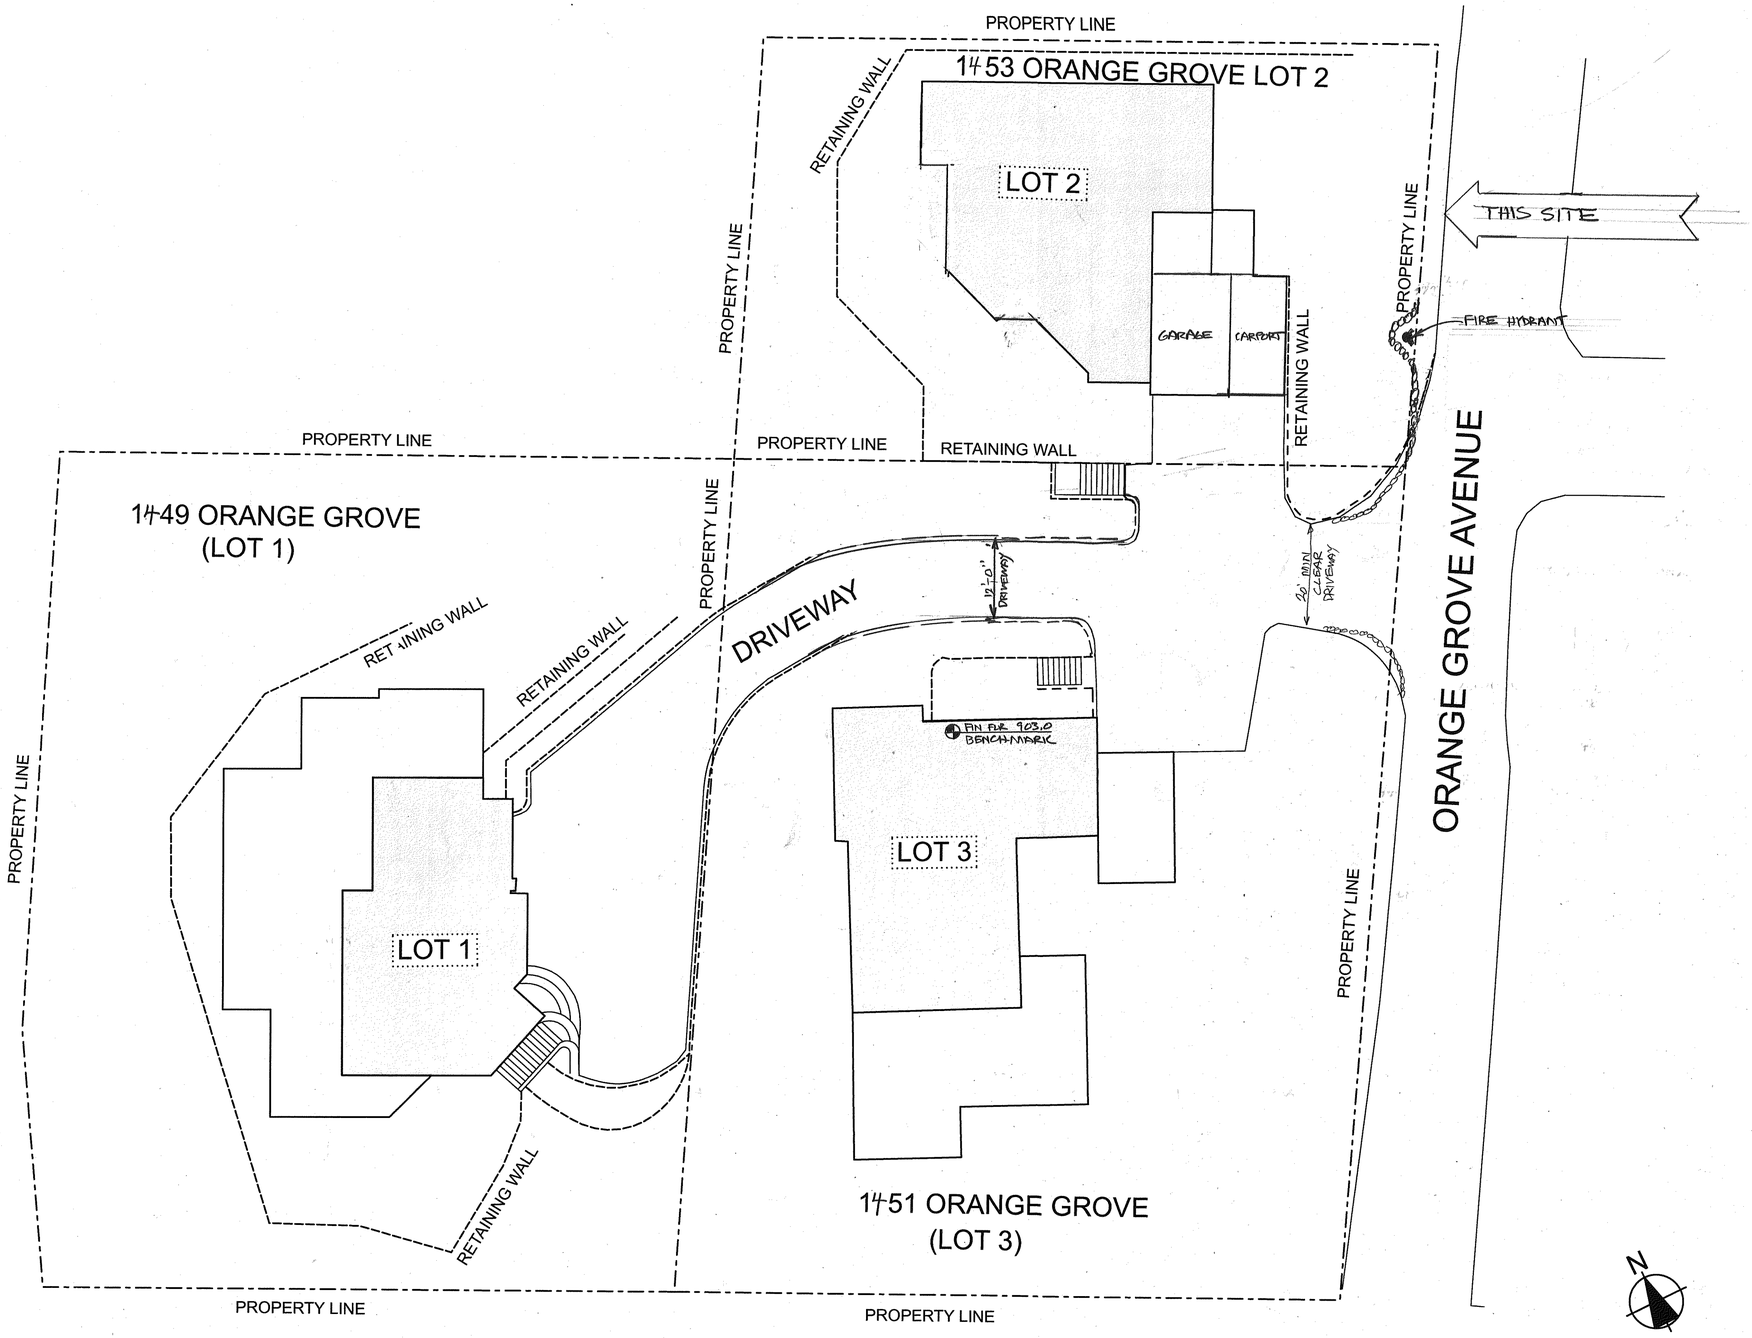

NEW HOME
1453, Orange Grove,
Santa Barbara,
CA 93105
APN:023-031-12

Orange Grove New Home

Owner

Owner's Name: Paul & Cluadia Cook & David & Mary Burke
Address: 1029State Street
Santa Barbara
CA 93101
Phone: (805) 966-5105
Fax: (805) 966-5174

Revisions	Sheet Info	
11-27-06 BAR	Job No	
12-8-06 BAR APPVD	Issue Date	
	Drawn By	
	Drawing File Ref	

Copyright and Indemnity: Burke Design expressly reserves their common law copyright, and other property rights, in these plans. These plans are not to be reproduced, changed or copied in any form or manner whatsoever nor are they to be assigned to a third party without first obtaining the express written consent of Burke Design. In the event of unauthorized reuse of these plans by a third party said third party shall indemnify and defend Burke Design and hold Burke Design harmless from all damages that may result from unauthorized re-use of these plans.

Burke Design
4141 State Street, Suite C 4.1
Santa Barbara CA 93110
Phone: 805-964-8800
Fax: 805-293-8538

LICENSED ARCHITECT DAVID L. BURKE NO. C-27157 REN. STATE OF CALIFORNIA

Master Site Plan

Sheet No: A-1

11-4-08

2